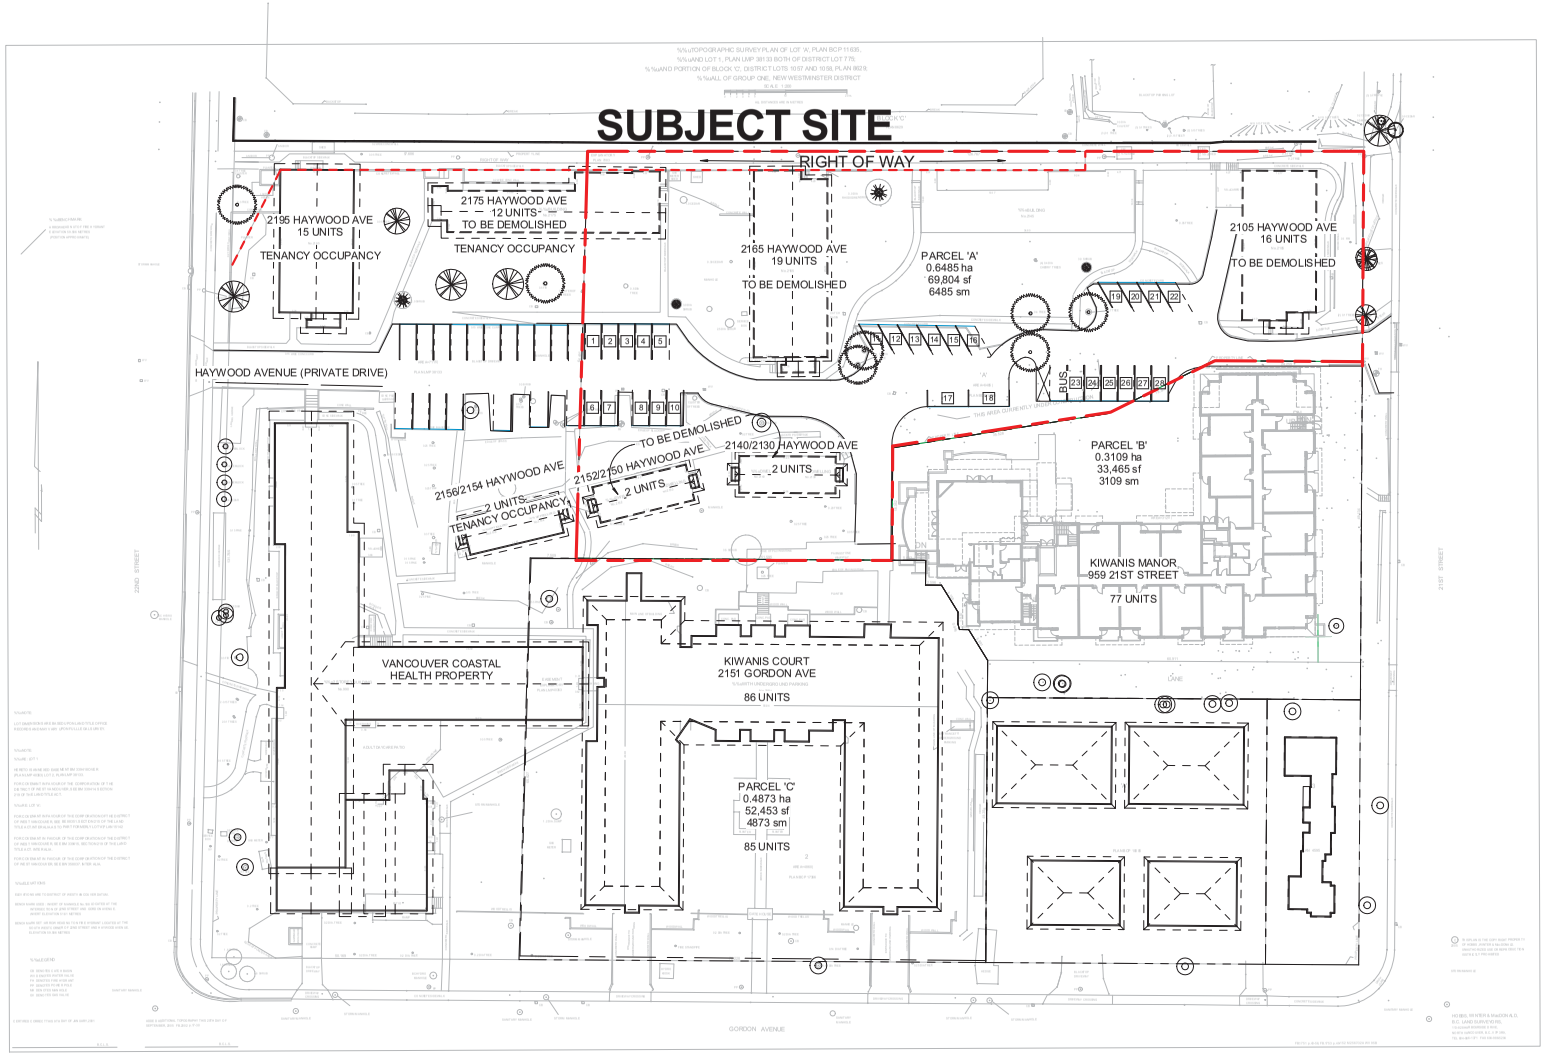

1 Existing Site Plan
1 : 400

VIA ARCHITECTURE
301 - 1050 Homer Street Vancouver BC V6B 2W9
tel 604 683 1024 fax 604 683 0774
www.via-architecture.com

Revision Schedule

No.	Date	Description
1	19 Nov 2010	Preliminary Rezoning set issue for review
2	02 Dec 2010	Preliminary Rezoning set for review
3	03 Dec 2010	Preliminary Rezoning set issue for review
13	14 Feb 2011	Issued for Rezoning Application
14	10 Mar 2011	Re-Issued for Rezoning Application
15	21 Mar 2011	Re-Issued for Rezoning Application
17	18 August 2011	Re-Issued for Rezoning Application

ALL RIGHTS RESERVED BY VIA ARCHITECTURE INCORPORATED. THIS DESIGN IS NOT TO BE USED OR REPRODUCED WITHOUT THE CONSENT OF VIA ARCHITECTURE PLLC.

KIWANIS WEST VANCOUVER - KIWANIS GARDEN VILLAGE
West Vancouver, BC

PROJECT NO. 61109

SITE PLAN - EXISTING

DATE	21 March 2011
SCALE AT 22x34 SHEET SIZE	1 : 400
REV.	
DRAWING NO.	A003