SCHEDULE A to EDP 26-045

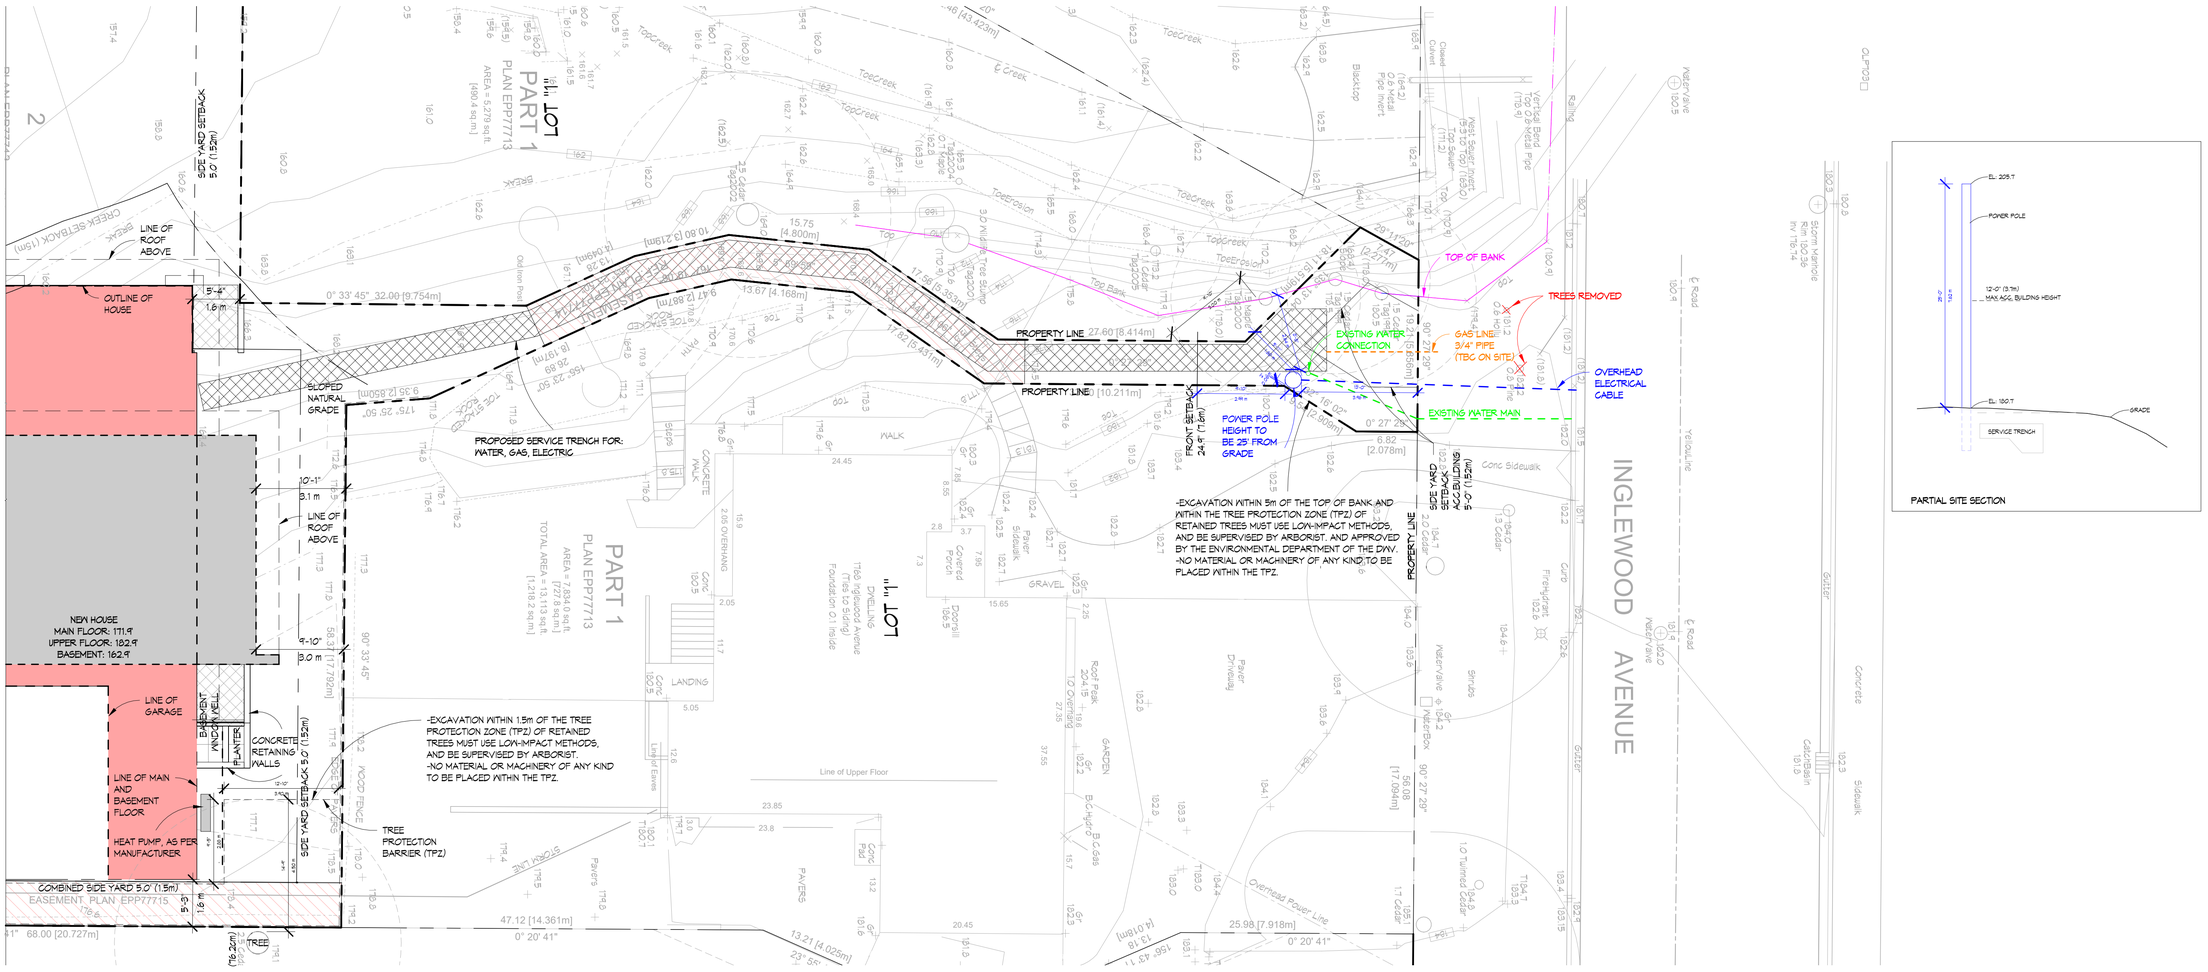

SITE PLAN

1/8" = 1'-0"

REVISIONS	#	BY

Copyright reserved. All contents of this drawing are the exclusive property of Synthesis Design Inc., and shall not be used or reproduced without the consent of the Designer.

All dimensions shall be verified on site prior to commencement of work.

SYN THE SIS DESIGN

synthesis design inc.
258 east 1st street
north vancouver, bc,
canada V7L 1B3
tel. (604) 980-2087
www.synthesisdesign.ca

VILLAVICENCIO CUSTOM RESIDENCE
1776 Inglewood Avenue
West Vancouver, BC

Drawing Title
SITE PLAN, TRENCH SERVICES

Date	05.26.2026
Scale	1/8" = 1'-0"
Drawn	PGS / AL
Job No.	24005
Sheet	1
Of	1 Sheets

2026-05-26
12:41:41 PM