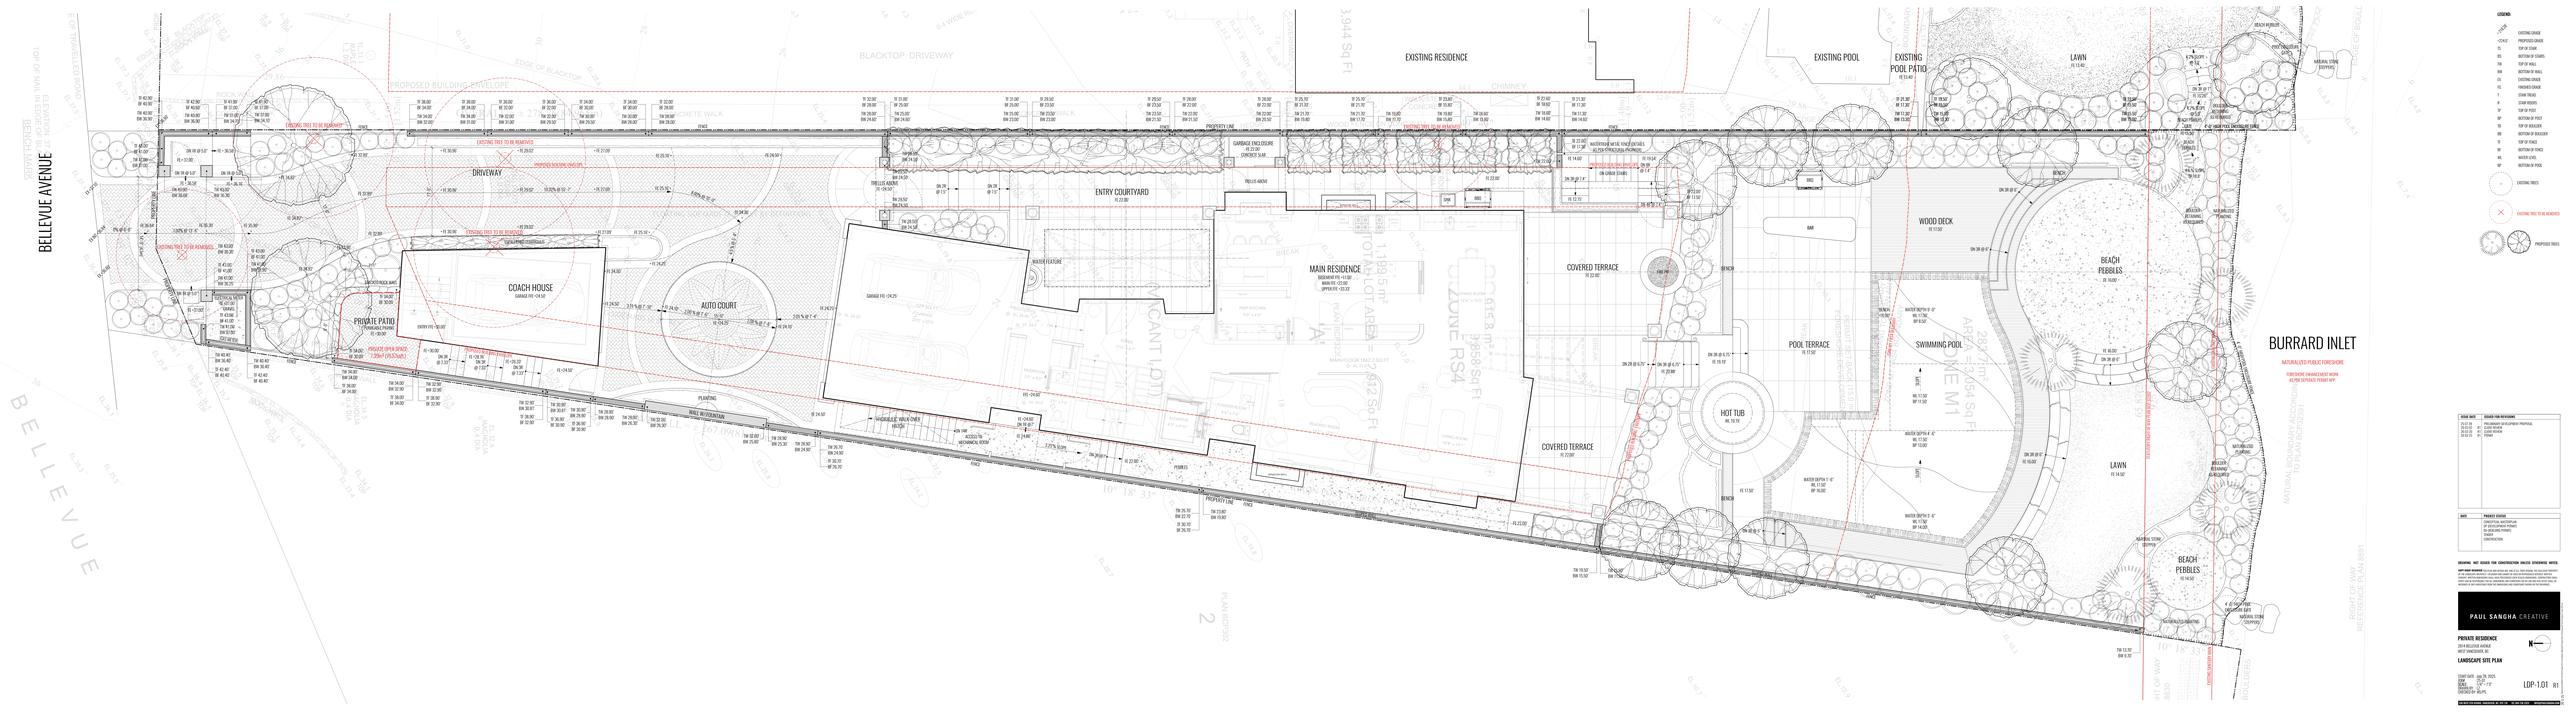

LEGEND

EG	EXISTING GRADE
FG	PROPOSED GRADE
TS	TOP OF STAIR
RS	BOTTOM OF STAIRS
TW	TOP OF WALL
BW	BOTTOM OF WALL
EG	EXISTING GRADE
FG	FINISHED GRADE
T	STAIR TREAD
R	STAIR RISERS
TP	TOP OF POST
BP	BOTTOM OF POST
TB	TOP OF BOULDER
BB	BOTTOM OF BOULDER
TI	TOP OF STONE
BI	BOTTOM OF STONE
WL	WATER LEVEL
BP	BOTTOM OF POOL

EXISTING TREES

EXISTING TREE TO BE REMOVED

PROPOSED TREES

ISSUE DATE	ISSUED FOR/REVISIONS
25.02.05	PRELIMINARY DEVELOPMENT PROPOSAL
25.03.31	ISSUED FOR DP
25.05.23	ISSUED REVISED DP
25.05.23	FOR DP

DATE	PROJECT STATUS
	CONCEPTS/DD: SKETCHPLANS
	DP: DEVELOPMENT PERMIT
	BL: BUILDING PERMIT
	TENDER
	CONSTRUCTION

DRAWING - NOT ISSUED FOR CONSTRUCTION UNLESS OTHERWISE NOTED.

COPYRIGHT RESERVED THIS PLAN AND DESIGN IS AND AT ALL TIMES REMAINS THE EXCLUSIVE PROPERTY OF PAUL SANGHA CREATIVE AND CANNOT BE USED WITHOUT THE EXPRESS WRITTEN CONSENT. WRITTEN DIMENSIONS SHALL HAVE PRECEDENCE OVER SCALED DIMENSIONS. CONTRACTORS SHALL VERIFY ALL DIMENSIONS, LEVELS AND CONDITIONS ON THE JOB AND REPORT ANY DISCREPANCIES TO THE DESIGNER BEFORE PROCEEDING WITH WORK. DRAWINGS NOT TO BE SCALED.

PAUL SANGHA CREATIVE

PRIVATE RESIDENCE
2914 BELLEVUE AVENUE
WEST VANCOUVER, BC

LANDSCAPE SITE PLAN

START DATE: Jan 09, 2025
SCALE: 1/8" = 1'-0"
DRAWN: CT
CHECKED BY: PS/PVS

LDP-1.01 R1

DO NOT SCALE DRAWING. VERIFY ALL DIMENSIONS ON SITE - REPORT ALL ERRORS TO DESIGNER.